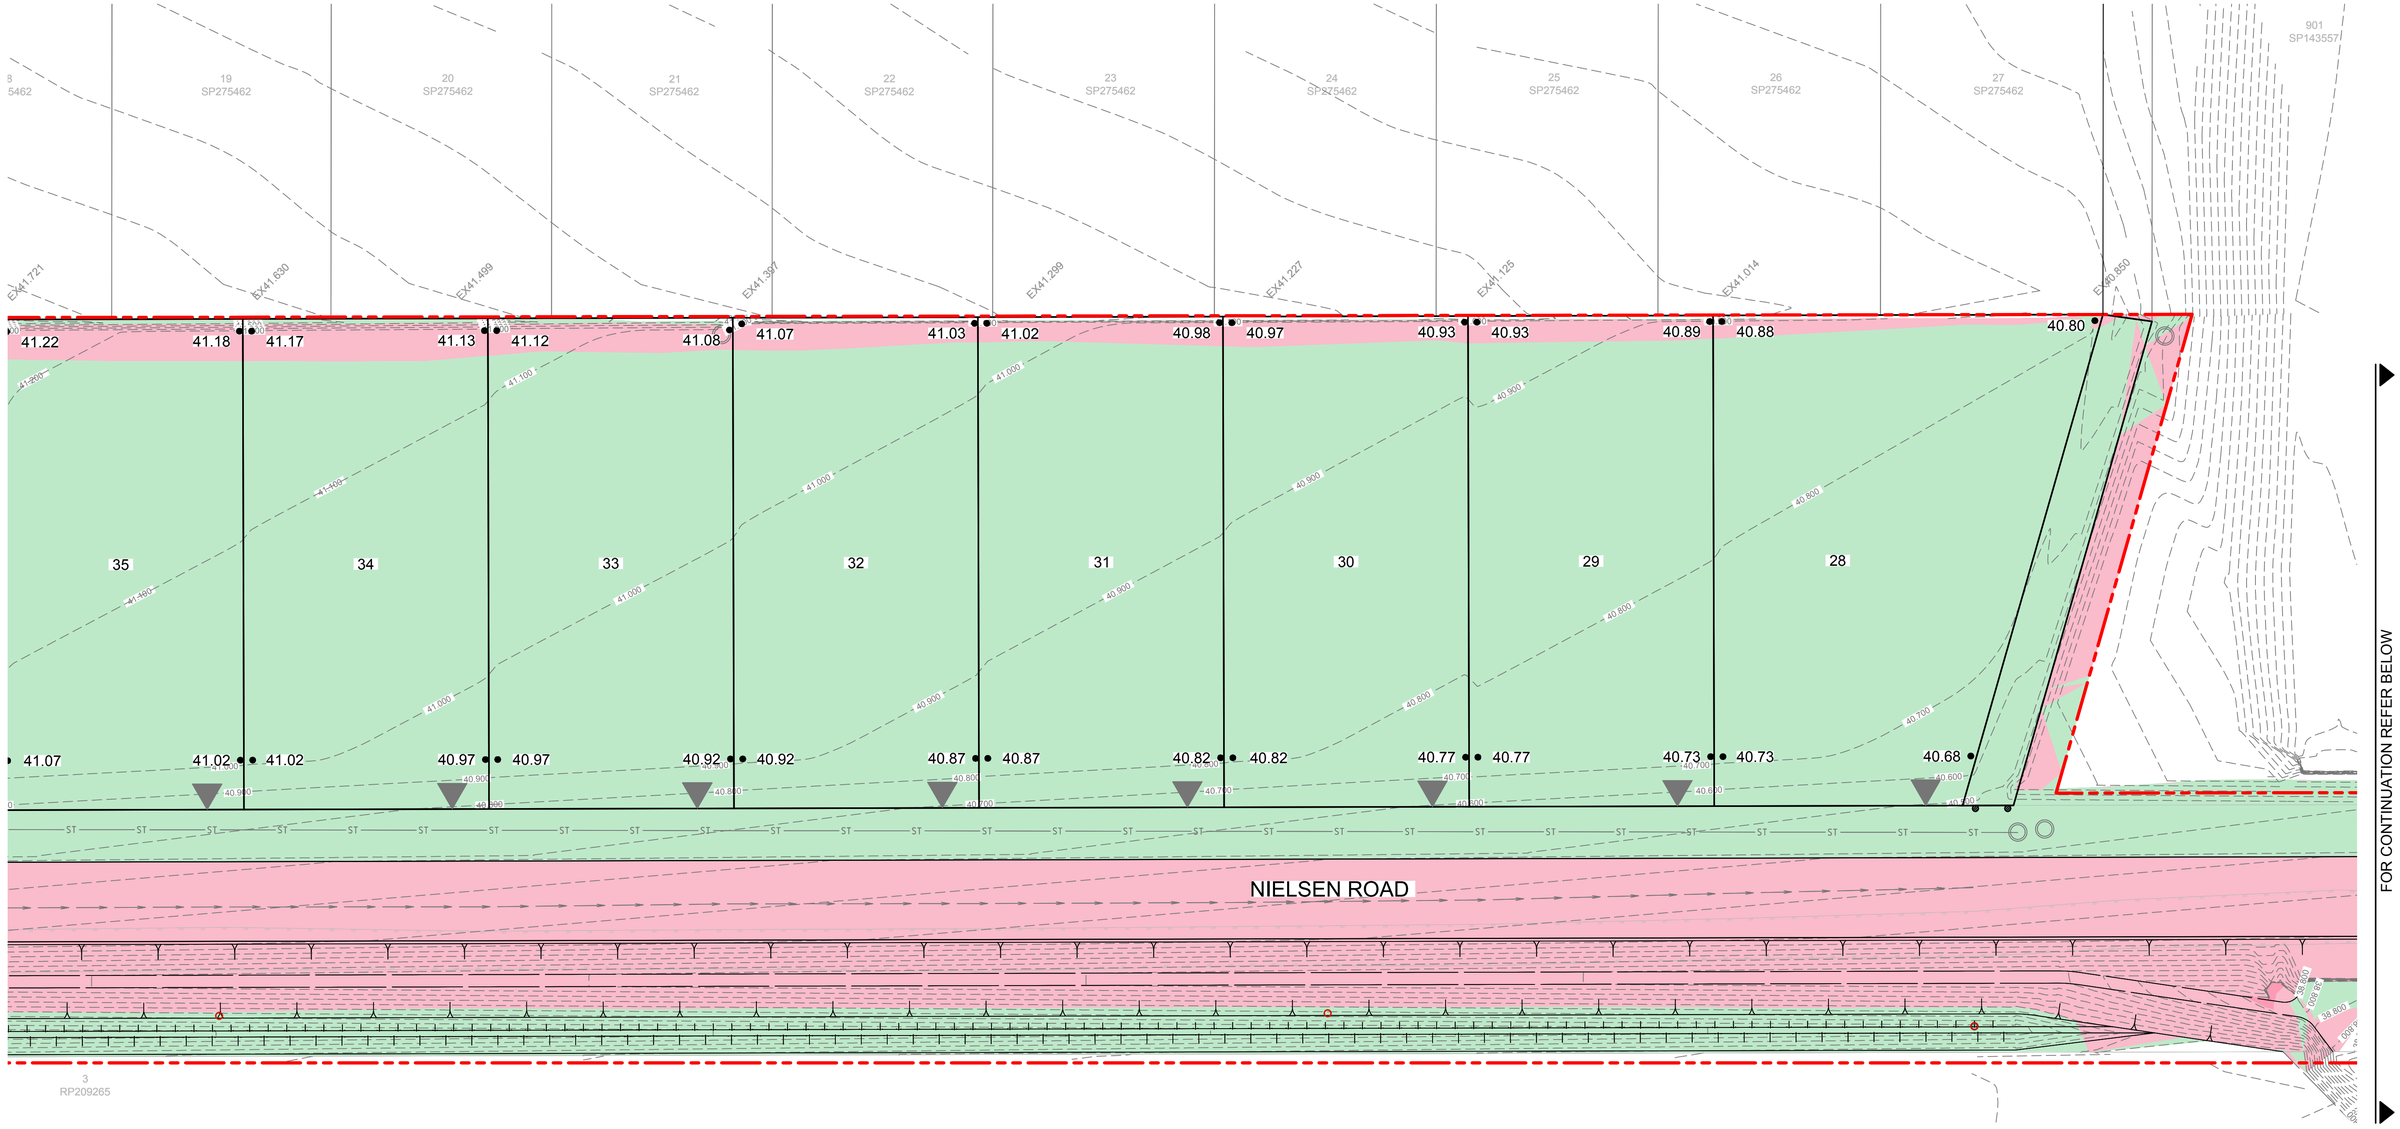

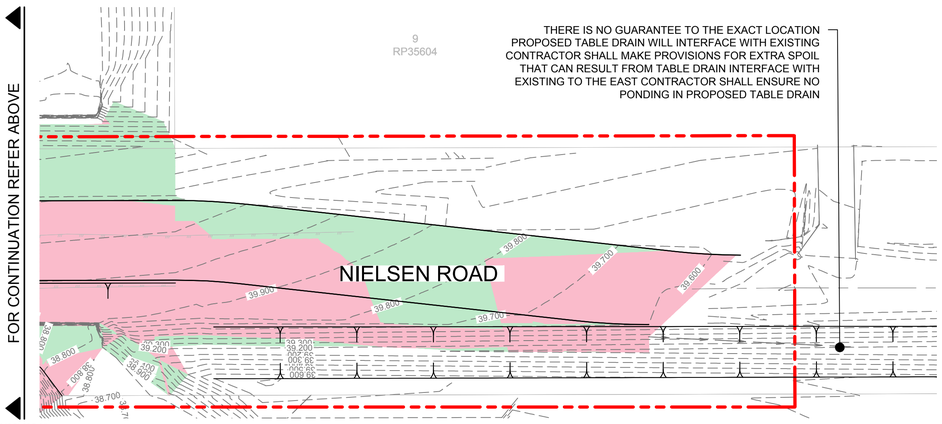

THERE IS NO GUARANTEE TO THE EXACT LOCATION PROPOSED TABLE DRAIN WILL INTERFACE WITH EXISTING CONTRACTOR SHALL MAKE PROVISIONS FOR EXTRA SPOIL THAT CAN RESULT FROM TABLE DRAIN INTERFACE WITH EXISTING TO THE EAST CONTRACTOR SHALL ENSURE NO PONDING IN PROPOSED TABLE DRAIN

CUT / FILL LEGEND

2.00
1.00 — DEPTH OF FILL
0.00
1.00 — DEPTH OF CUT
2.00

LEGEND

- PROPOSED STAGE BOUNDARY
- 61.00 FINISHED CONTOURS (0.10m INTERVAL)
- •0.000 PROPOSED FINISHED SURFACE LEVEL
- INDICATIVE DRIVEWAY LOCATION
- PROPOSED TOE OF BATTER
- PROPOSED TOP OF BATTER
- PROPOSED TOE OF BUND
- PROPOSED TOP OF BUND

NOTE:

REFER C2.05 FOR EARTHWORKS VOLUMES AND ADDITIONAL NOTES.
REFER C2.00 FOR BULK EARTHWORKS NOTES AND DETAILS.

0 2 4 6 8 10 12 m
SCALE 1:250 @ A1

ISSUE FOR CONSTRUCTION

© COPYRIGHT of this design and plan is the property of ACOR Consultants (QLD) Pty Ltd, ACN 126 011 087 ABN 18 126 011 087, all rights reserved. It must not be used, modified, reproduced or copied wholly or in part without written permission from ACOR Consultants (QLD) Pty Ltd. ACOR Consultants is a trademark licensed to ACOR Consultants (QLD) Pty Ltd by ACOR Consultants Pty Ltd.

This drawing has been assigned an electronic code that signifies the drawing has been checked and approved by:

Issue	Description	Date	Drawn	Approved
1	ISSUED FOR CONSTRUCTION	21.03.22	JG	RK
P1	ISSUE FOR REVIEW	12.03.20	MC	

1cm at full size — 10cm — 20cm

North

Client
RESIDEV QLD PTY LTD
12/2 QUAMBY PLACE
NOOSA HEADS 4567 QLD
PHONE : (07) 5455 5888

ENGINEER'S CERTIFICATION
Roshan Khadka
RPEQ NO:15945
2022.03.23
16:37:14+10'00'

ACOR Consultants (QLD) Pty Ltd
Level 4, 43 Peel Street
South Brisbane QLD 4101
T +61 7 3844 5900
ACOR CONSULTANTS
ENGINEERS | MANAGERS | INFRASTRUCTURE PLANNERS | DEVELOPMENT CONSULTANTS

Project
RESIDENTIAL DEVELOPMENT
ROSEHAVEN STAGE 4
7001 NIELSEN ROAD
ROSEWOOD, QLD, 4340

Drawing Title
BULK EARTHWORKS
LAYOUT PLAN
SHEET 2 OF 2

Drawn	Date	Scale A1	Q.A. Check	Date
MC	05.10.18	AS SHOWN	WM	
Designed	Project No.		Dwg. No.	Issue
BG	BR180079.4		C2.11	1

P:\BR180079\DOCS\Rosehaven - Stage 4\Drawings\Civil\Layout Civil_BR180079-4-C2.11-C2.12.dwg
Mar 23, 2022 - 3:56pm